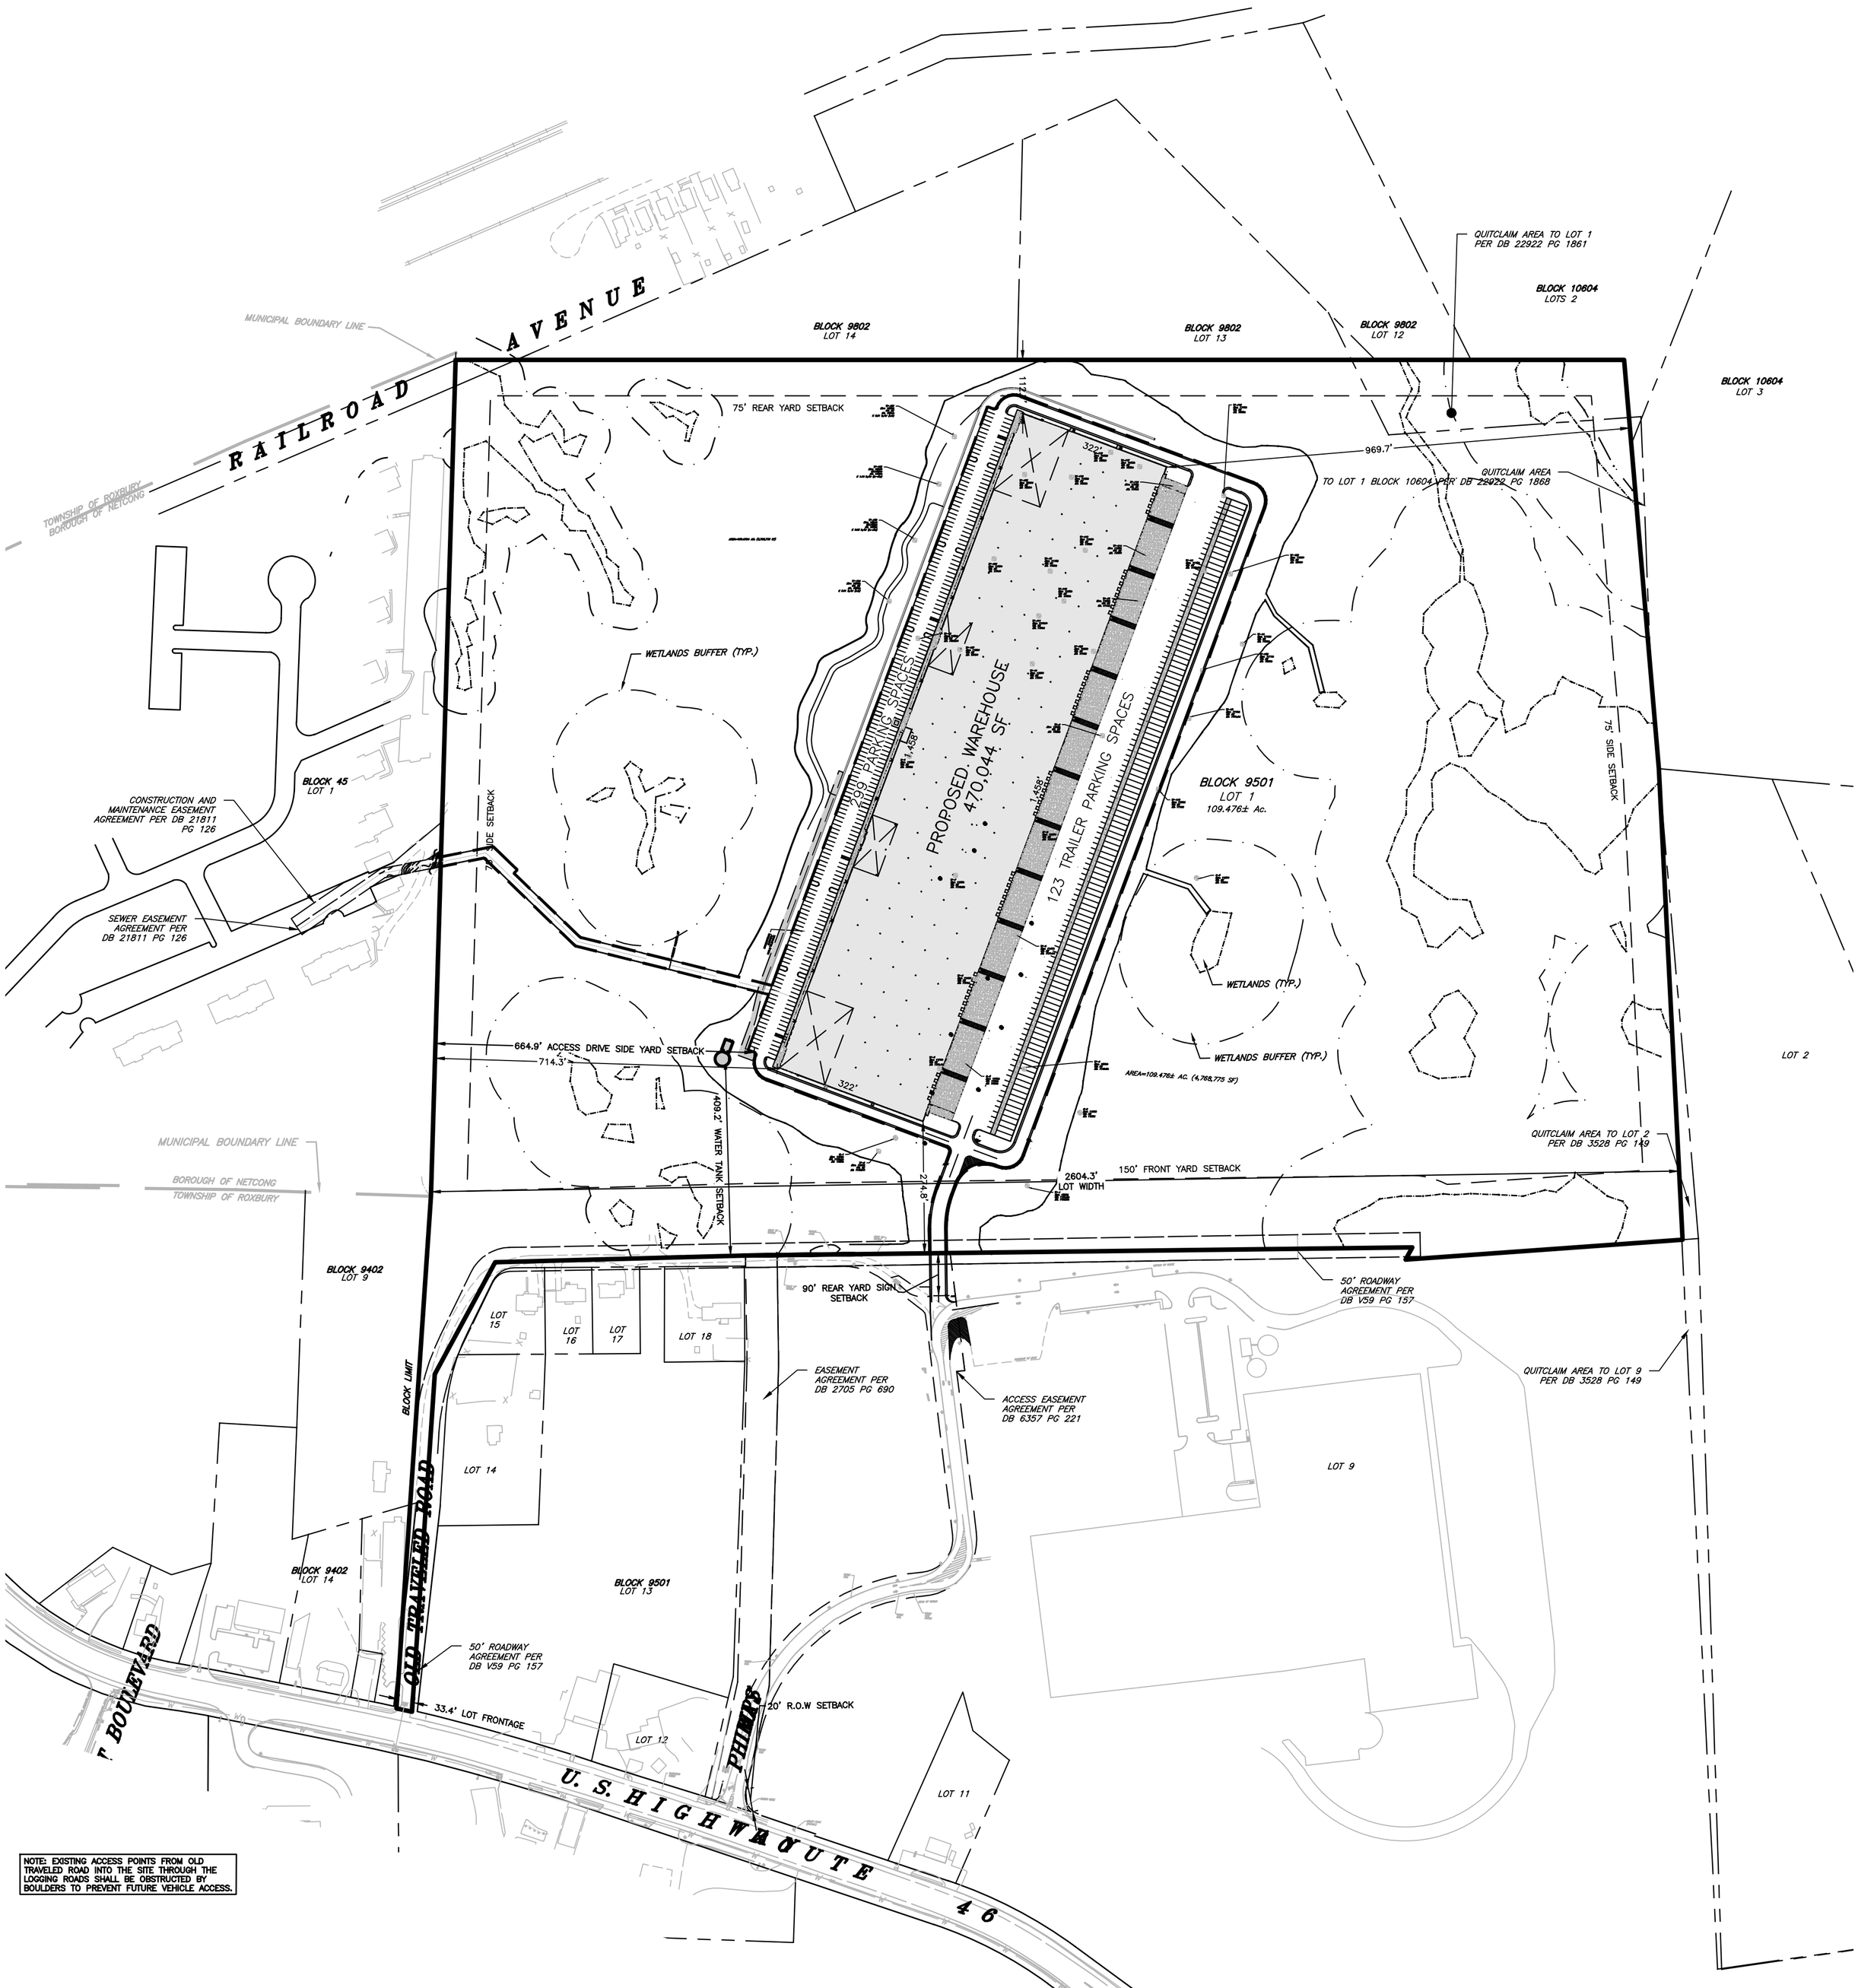


NOTE: EXISTING ACCESS POINTS FROM OLD TRAVELED ROAD INTO THE SITE THROUGH THE LOGGING ROADS SHALL BE OBSTRUCTED BY BOULDERS TO PREVENT FUTURE VEHICLE ACCESS.